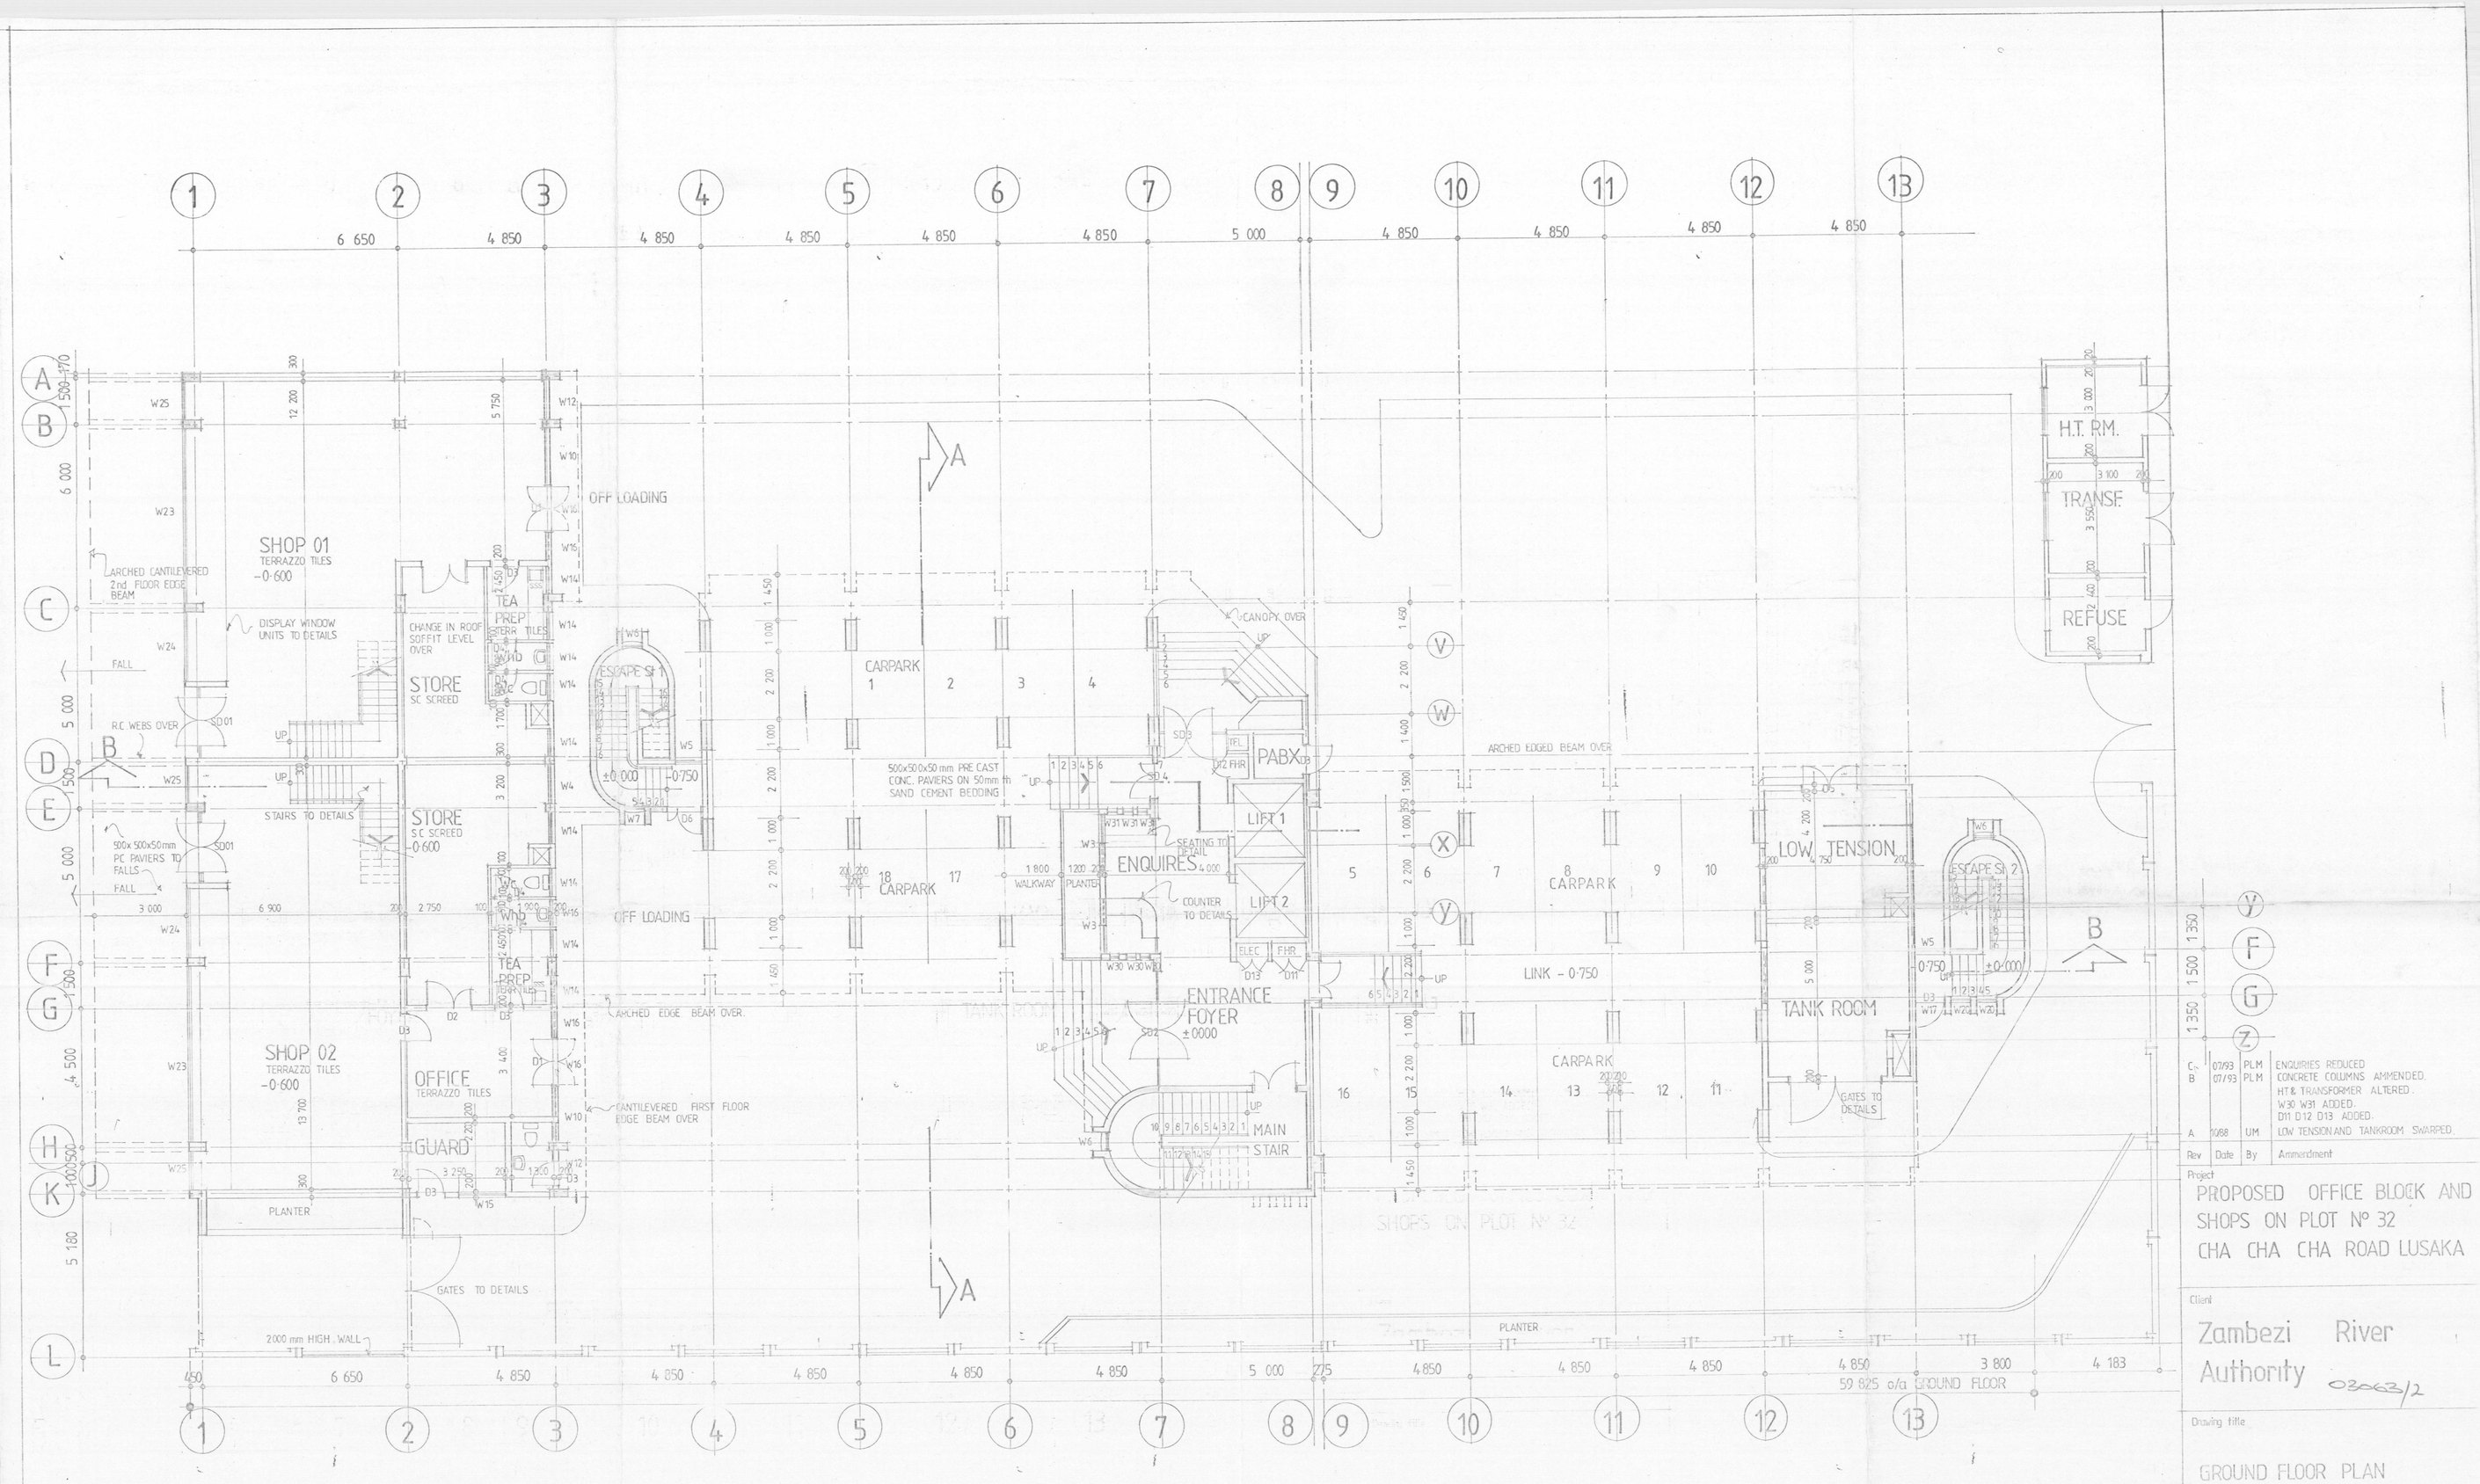

GROUND FLOOR PLAN 1:100

Rev	Date	By	Ammendment
C	07/93	PLM	ENQUIRIES REDUCED CONCRETE COLUMNS AMMENDED. HT & TRANSFORMER ALTERED. W30 W31 ADDED. D11 D12 D13 ADDED.
B	07/93	PLM	
A	1088	UM	LOW TENSION AND TANKROOM SWARPED.

Project

PROPOSED OFFICE BLOCK AND SHOPS ON PLOT Nº 32
CHA CHA CHA ROAD LUSAKA

Client

Zambezi River Authority 03663/2

Drawing Title

GROUND FLOOR PLAN (CARPARK, ENTRANCE & SHOPS)

Architects

Lisulo, Malenga & Bwalya.
ARCHITECTS AND DESIGNERS
P.O. BOX 31105 LUSAKA TEL 226609
P.O.BOX 21400 KITWE TEL 210444
P.O.BOX 230101 NDOLA TEL 660145

Drawn by	Checked by
PAUL MAKASA	WALUSHYA LISULO
Date: JULY 1993	Scale: 1:100

Drawing Nº

J829 W02