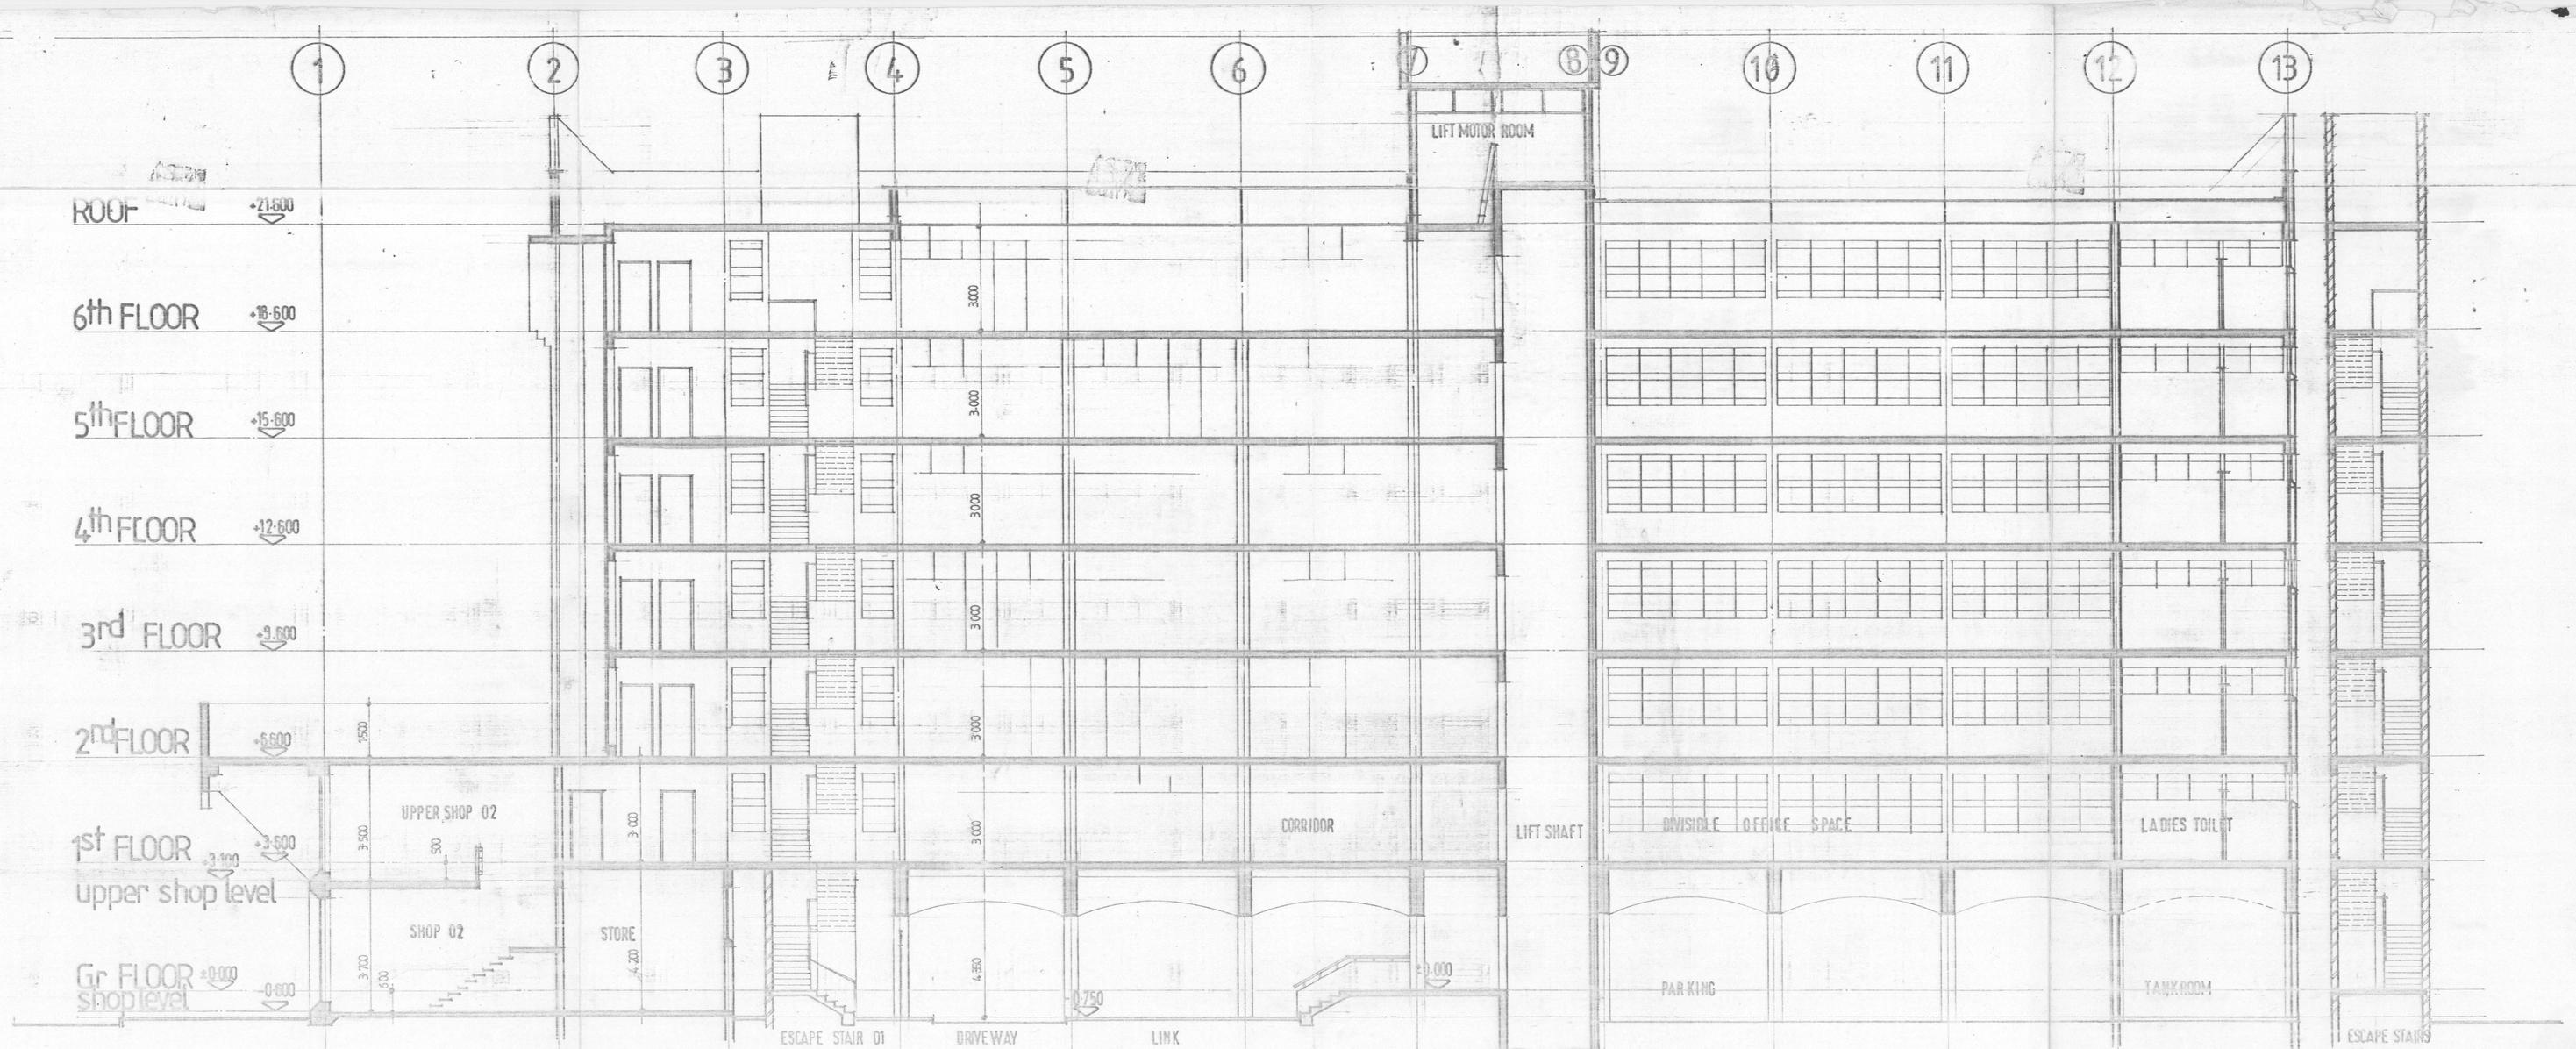

1:100 SECTION BB

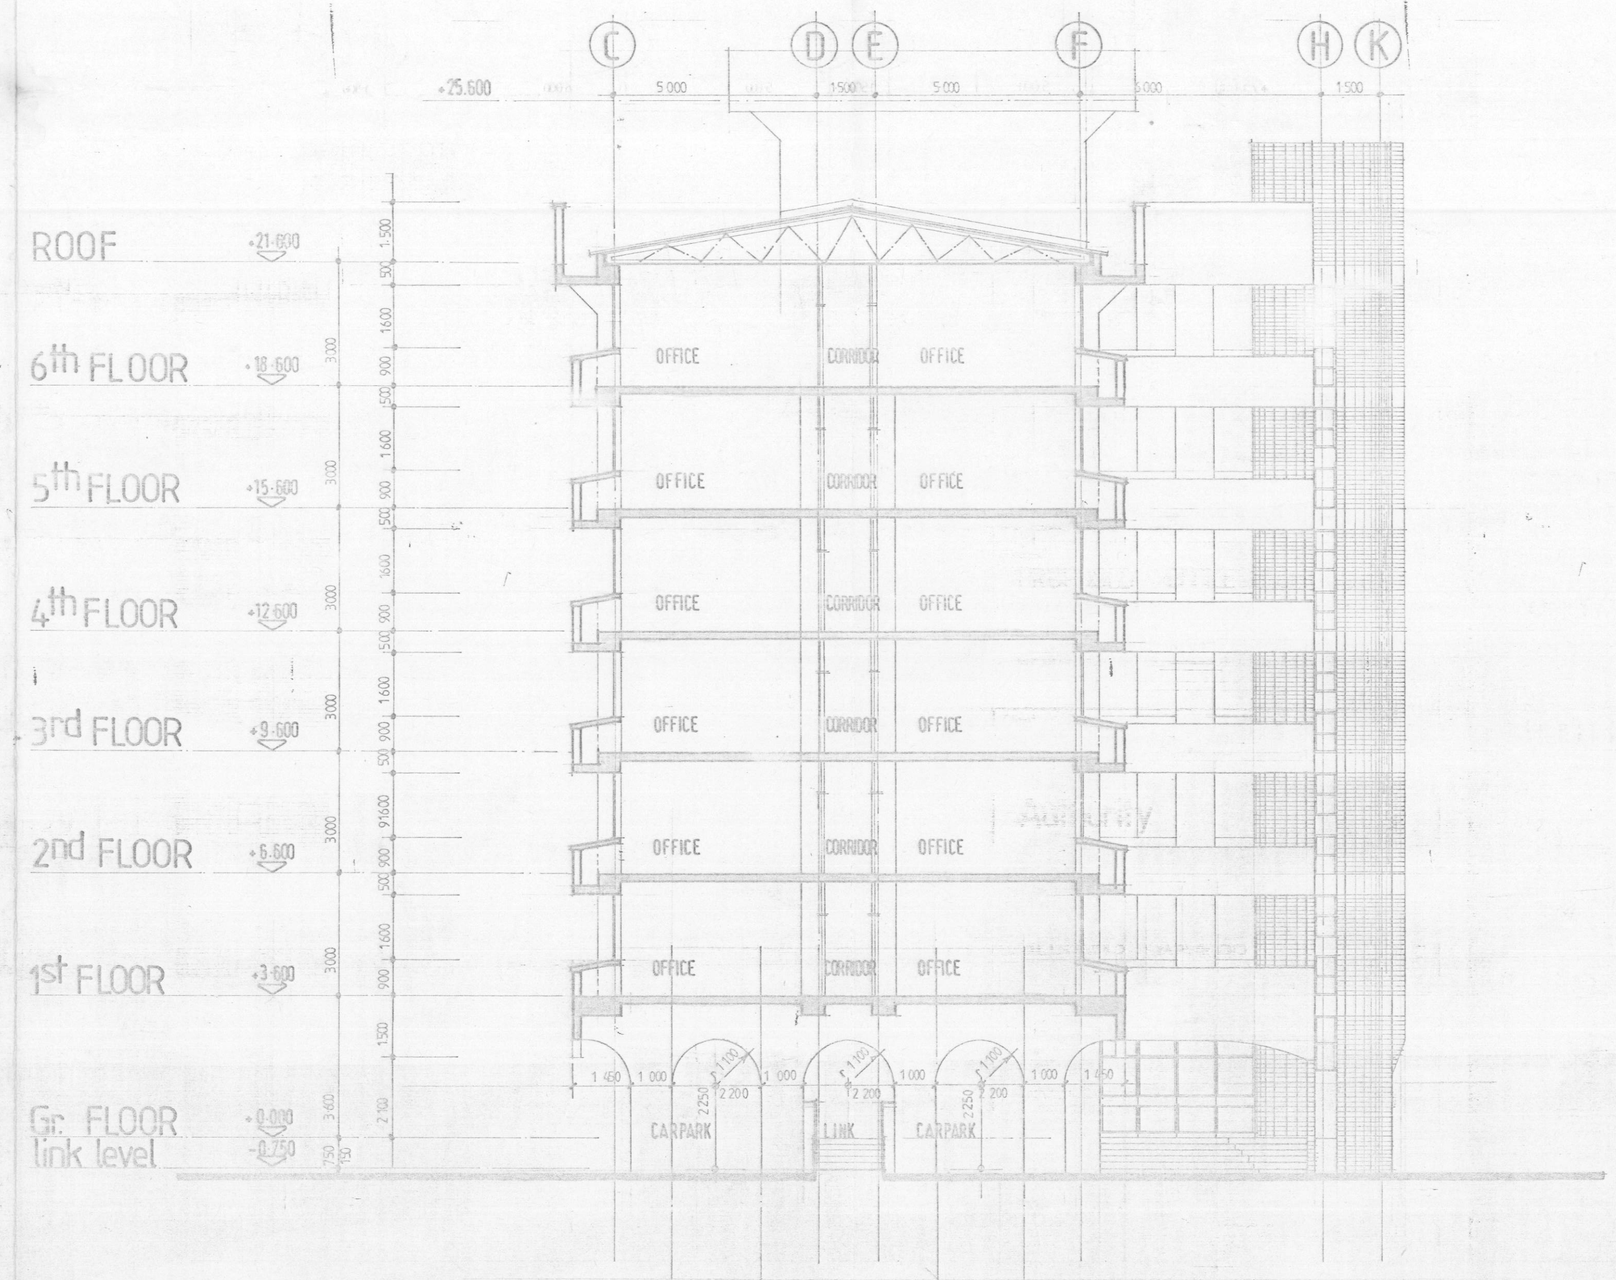

1:100 SECTION AA

Rev	Date	By	Ammendments
B	07/93	PLM	COLUMN BASES ON SECTION BB AMMENDED
A	07/93	PLM	BASE COLUMNS ON SECTION AA AMMENDED ARCHES ADDED

Project
PROPOSED OFFICE BLOCK AND SHOPS ON PLOT No 32
CHA CHA CHA ROAD LUSAKA

Client
Zambezi River Authority 03063/10

Drawing title
SECTIONS AA & BB

Architects
Lisulo, Malenga & Bwalya
Architects Designers
P.O. BOX 31106 LUSAKA TEL. 226609
P.O. BOX 21400 KITWE TEL. 220444
P.O. BOX 230101 NDOLA TEL. 650145

Drawn NHLOHA J
Checked LISULO W
Date DEC. 1988
Scale 1:100
Drawing No. J829 W10